GULF COAST CONFERENCE 2027

10/12/27 - 10/13/27

MOODY GARDENS HOTEL & CONVENTION CENTER - EXHIBIT HALLS A-C - GALVESTON, TX

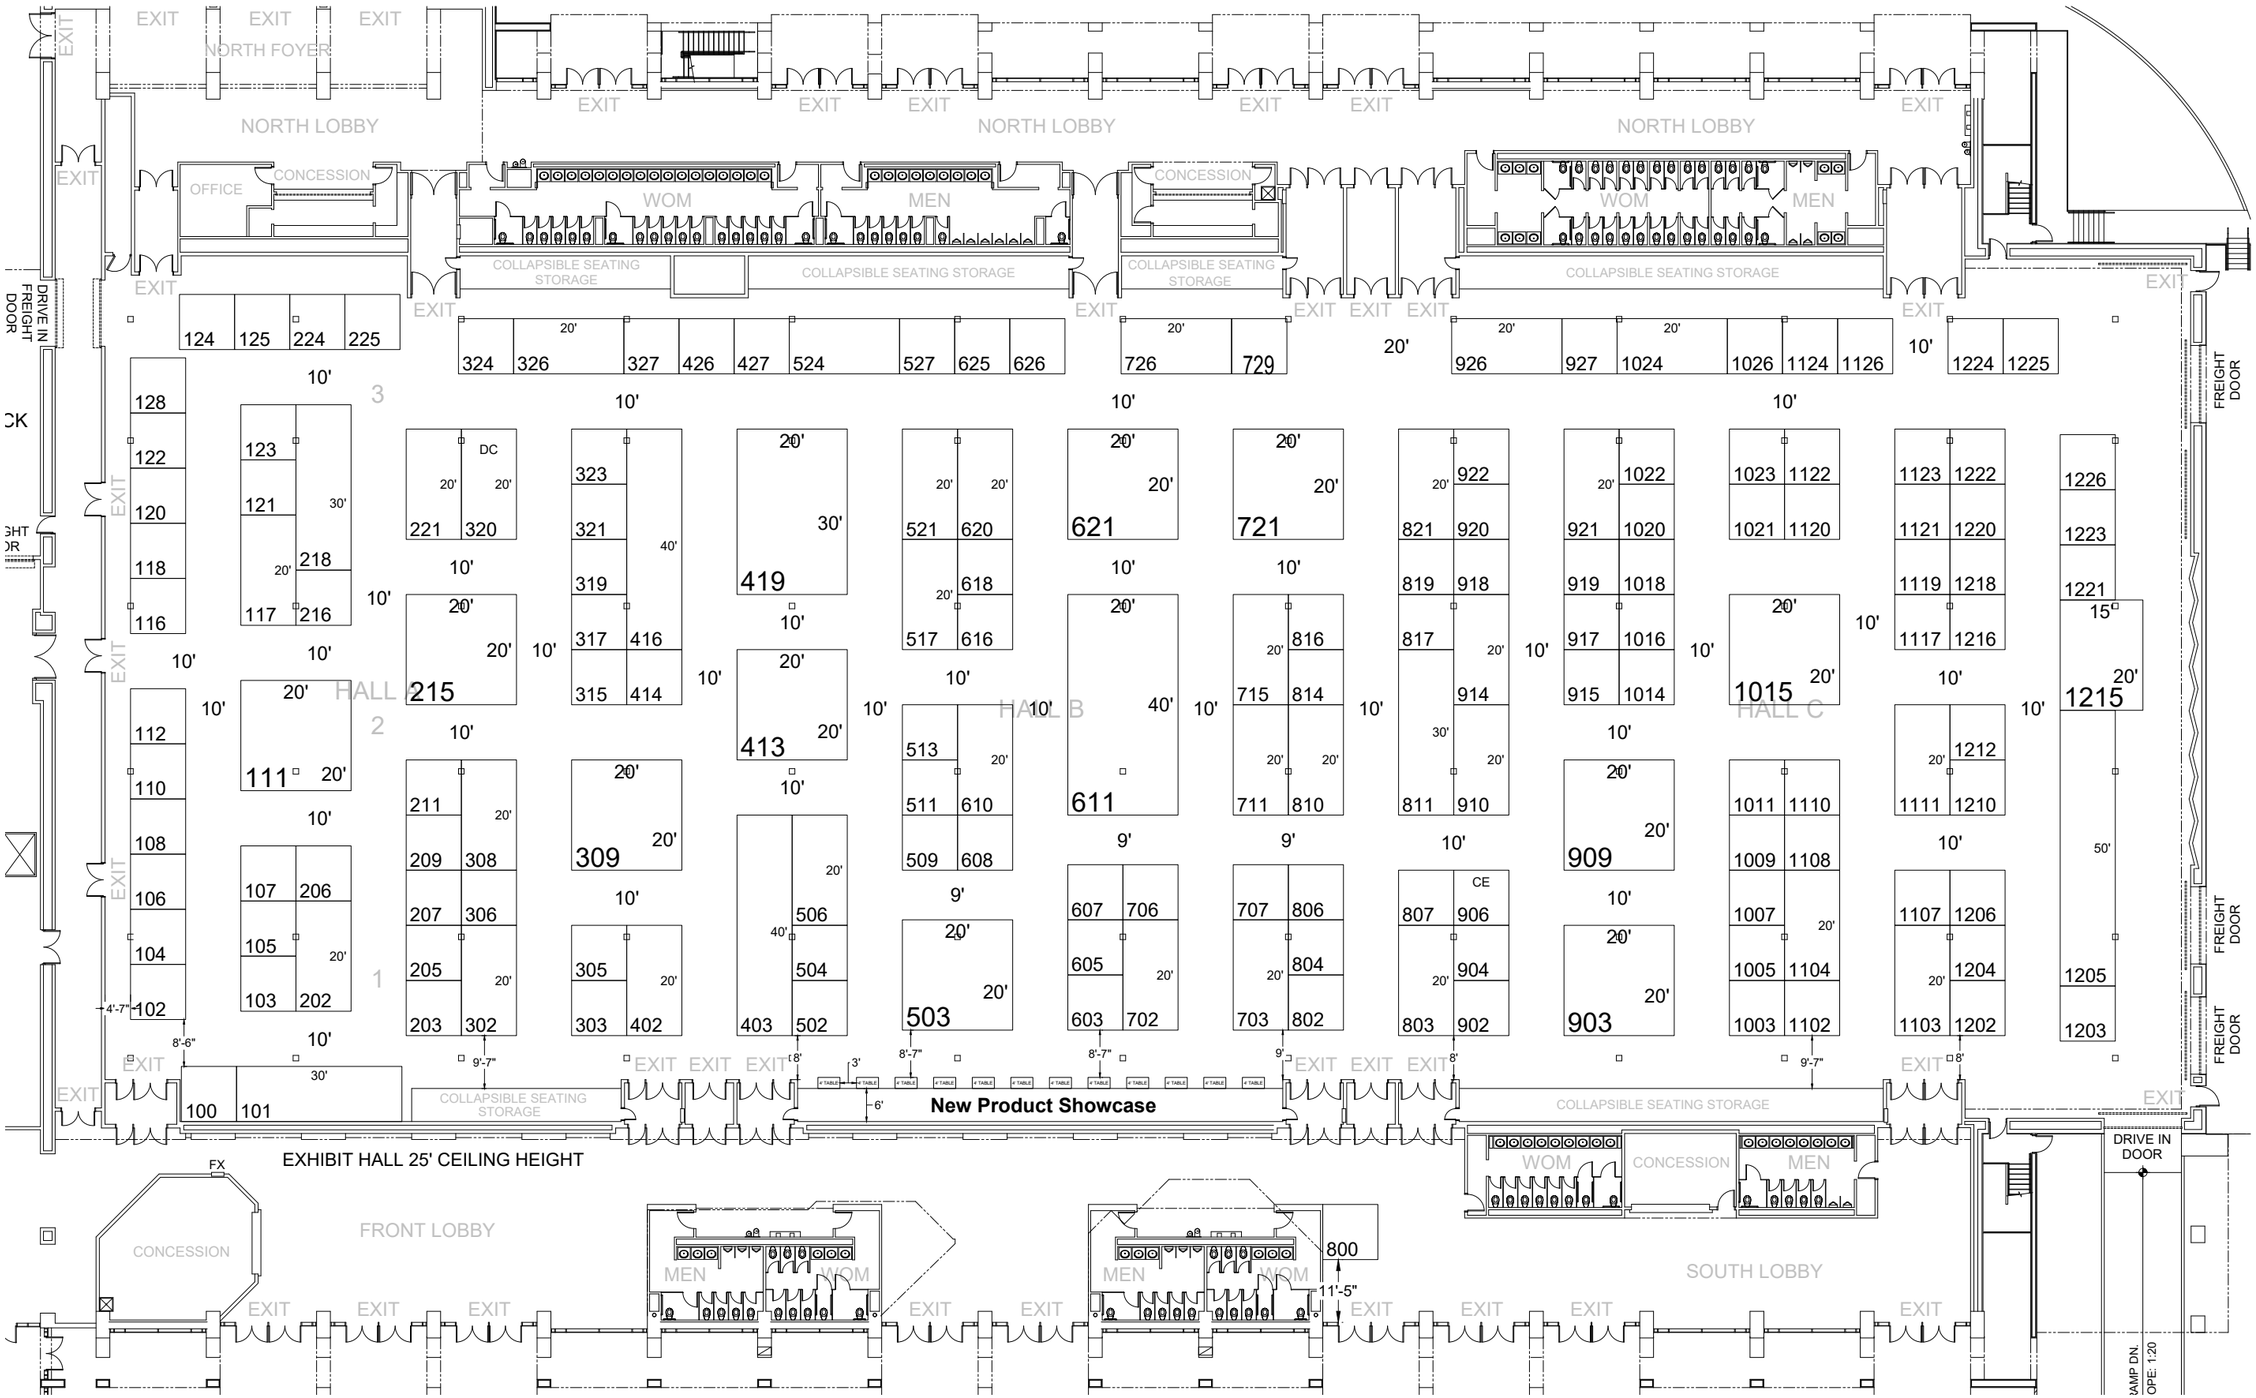

REVISION
Date: 10/1/2026
By: Gisela

BOOTH COUNT

Inventory as of 10/01/2026

81% - 23,600 SqFt Rented
9% - 2,200 SqFt Available

Dimension	Size	Qty	SqFt	Rented	Available
10'x10'	100	119	11,900	105	14
10'x20'	200	30	6,000	30	0
10'x30'	300	3	900	3	0
10'x20'	300	1	300	1	0
10'x40'	400	2	800	2	0
20'x20'	400	10	4,000	10	0
10'x50'	500	1	500	1	0
20'x30'	600	1	600	1	0
20'x40'	800	1	800	0	1
	Totals:	168	25,800	153	15

BLDG. LEGEND:

DRAWING INFO

Passport Line Item Number:
#16056220

Facility:
MOODY GARDENS HOTEL & CONVENTION CENTER

Facility Location:
EXHIBIT HALLS A-C

City & State:
GALVESTON, TX

Scale: CUSTOM

Project #: 541349

Acct. Sales: MADISON NICHOLS

Acct. Mgmt.: DENNIS PENA

Started: 9/22/2026

Started By: BRENDON WILLIAMS

Prod. Branch: HOUSTON

Freeman

Disclaimer - This floor plan is preliminary and subject to change pending review and official approval by all authorities having jurisdiction. Every effort has been made to ensure the accuracy of all information contained on this floor plan. However, no warranties, either expressed or implied, are made with respect to this floor plan. If the location of building columns, utilities or other architectural components of the facility is a consideration in the construction or usage of an exhibit, it is the sole responsibility of the exhibitor to physically inspect the facility to verify all dimension and locations.
© Copyright 2026, Freeman Co. All rights reserved.

Confidential and Proprietary - the information contained herein is the proprietary information of Freeman and by accessing the information, the recipient agrees to keep the information confidential and not disclose it to any third party without the prior consent of Freeman. Recipient also agrees to only use the information for its internal evaluation purposes and for no other purpose, without the prior consent of Freeman.

File Path: C:_Vault\Designs_Projects\GI\Gulf Coast Conf\GCC2610\Event\Floor Plans\GCC26.dwg | Tab Name: L16056220 FP